MANCHESTER CITY COUNCIL

**Capital Programmes Division**

Manchester City Council
PO Box 532, Town Hall
Manchester
M60 2LA

DRAWING STATUS: TARGET COST ISSUE

PROPERTY TITLE

UPRN

DFE NO.
-

PROJECT TITLE
MANCHESTER CHRISTMAS MARKETS 2022

DRAWING TITLE
CORN EXCHANGE & EXCHANGE SQ PROPOSED LAYOUT PLAN

| JOB NO. | DATE | REV |
|---|---|---|
| OT45357 | OCTOBER 2022 | |

| SCALE | AUTHOR | CHECKED BY | APPROVED BY |
|---|---|---|---|
| 1:150@A1 | JK | JK | CR/SG |

DRAWING NO.
OT45357-MCC-XX-DR-B-009

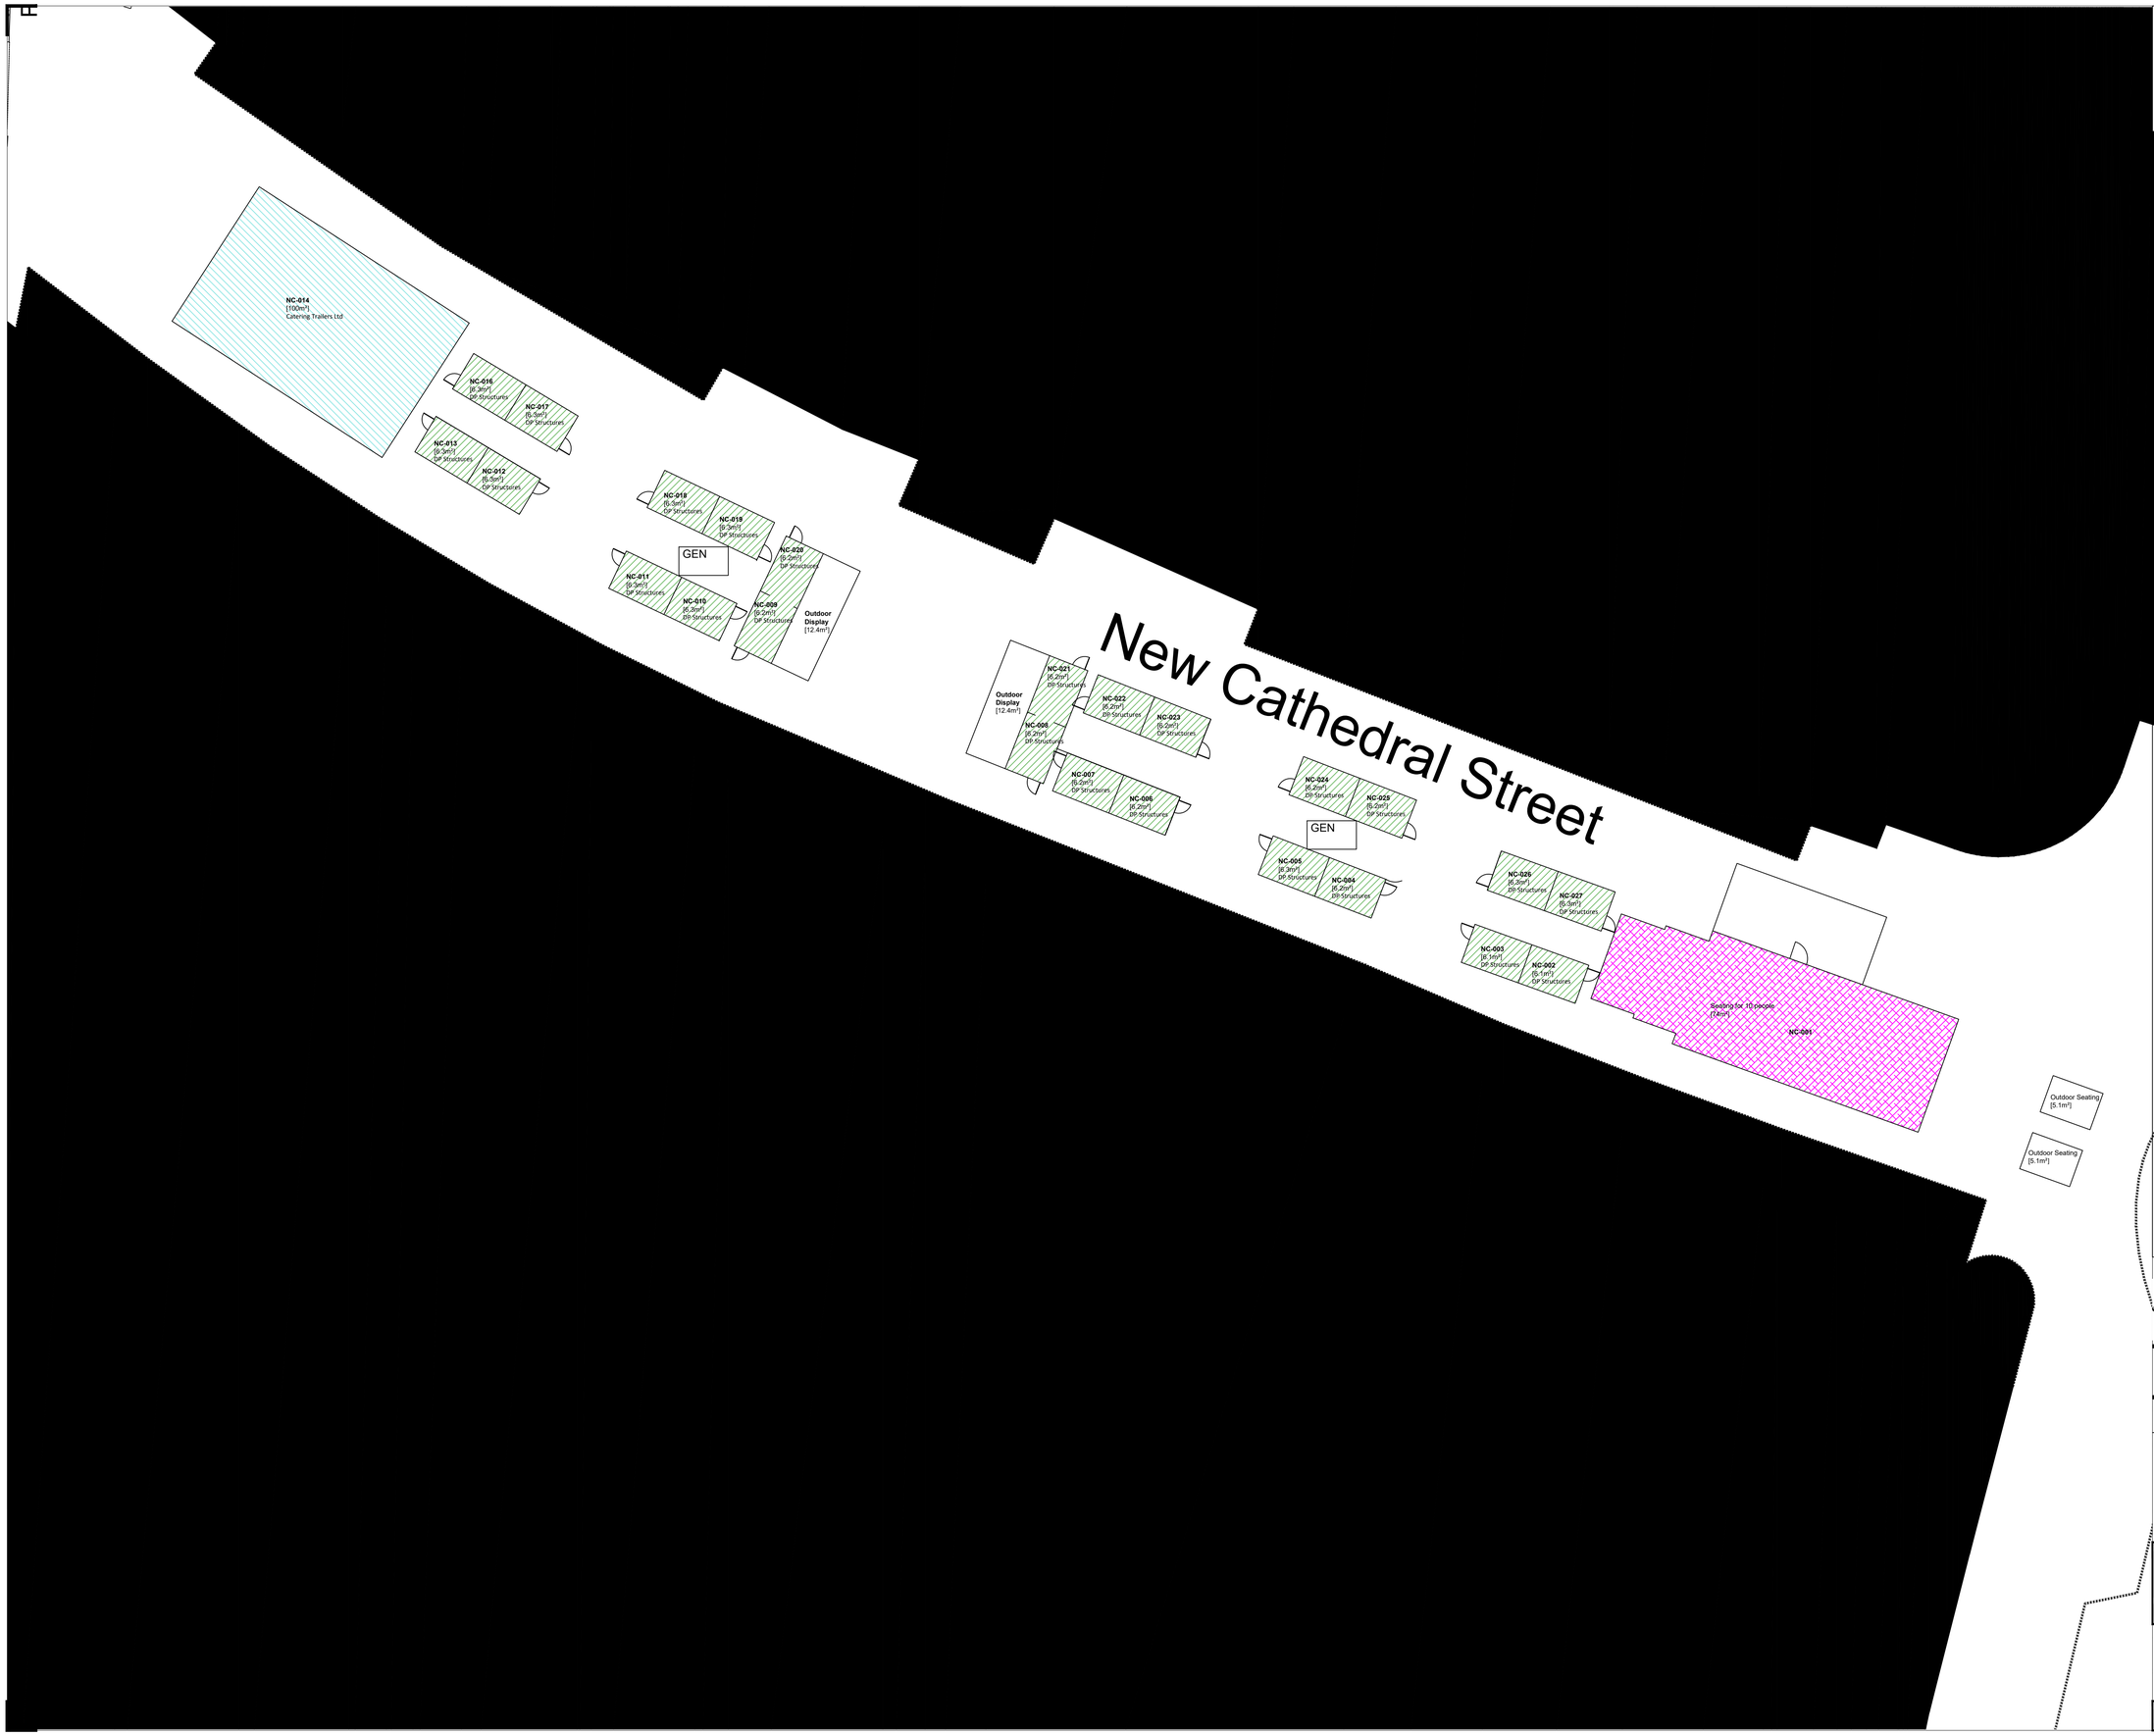


MANCHESTER
CITY COUNCIL

**Capital Programmes Division**

Manchester City Council
PO Box 532, Town Hall
Manchester
M60 2LA

DRAWING STATUS: TARGET COST ISSUE

PROPERTY TITLE

UPRN

DFE NO.
-

PROJECT TITLE
MANCHESTER CHRISTMAS MARKETS 2022

DRAWING TITLE
NEW CATHEDRAL STREET PROPOSED LAYOUT PLAN

| JOB NO. | DATE | REV |
|---|---|---|
| OT45357 | OCTOBER 2022 | |

| SCALE | AUTHOR | CHECKED BY | APPROVED BY |
|---|---|---|---|
| | JK | JK | CR/SG |

DRAWING NO.
OT45357-MCC-XX-DR-B-010

MANCHESTER CITY COUNCIL

**Capital Programmes Division**

Manchester City Council
PO Box 532, Town Hall
Manchester
M60 2LA

DRAWING STATUS: TARGET COST ISSUE

PROPERTY TITLE

UPRN

DFE NO.
-

PROJECT TITLE
MANCHESTER CHRISTMAS MARKETS 2022

DRAWING TITLE
KING STREET PROPOSED LAYOUT PLAN

| JOB NO. | DATE | REV |
|---|---|---|
| OT45357 | OCTOBER 2022 | |

| SCALE | AUTHOR | CHECKED BY | APPROVED BY |
|---|---|---|---|
| 1:250@A1 | JK | JK | CR/SG |

DRAWING NO
OT45357-MCC-XX-DR-B-011

MANCHESTER CITY COUNCIL

**Capital Programmes Division**

Manchester City Council
PO Box 532, Town Hall
Manchester
M60 2LA

DRAWING STATUS: TARGET COST ISSUE

PROPERTY TITLE

UPRN

DFE NO.
-

PROJECT TITLE
MANCHESTER CHRISTMAS MARKETS 2022

DRAWING TITLE
ST ANN'S SQ & EXCHANGE ST PROPOSED LAYOUT PLANS

| JOB NO. | DATE | REV |
|---|---|---|
| OT45357 | OCTOBER 2022 | |

| SCALE | AUTHOR | CHECKED BY | APPROVED BY |
|---|---|---|---|
| 1:200@A1 | JK | JK | CR/SG |

DRAWING NO.
OT45357-MCC-XX-DR-B-012

MANCHESTER CITY COUNCIL

**Capital Programmes Division**

Manchester City Council
PO Box 532, Town Hall
Manchester
M60 2LA

DRAWING STATUS: TARGET COST ISSUE

PROPERTY TITLE

UPRN

DFE NO.
-

PROJECT TITLE
MANCHESTER CHRISTMAS MARKETS 2022

DRAWING TITLE
MARKET STREET PROPOSED LAYOUT PLAN

| JOB NO. | DATE | REV |
|---|---|---|
| OT45357 | OCTOBER 2022 | |

| SCALE | AUTHOR | CHECKED BY | APPROVED BY |
|---|---|---|---|
| 1:350@A1 | JK | JK | CR/SG |

DRAWING NO.
OT45357-MCC-XX-DR-B-013

MANCHESTER CITY COUNCIL

**Capital Programmes Division**

Manchester City Council
PO Box 532, Town Hall
Manchester
M60 2LA

DRAWING STATUS: TARGET COST ISSUE

PROPERTY TITLE

UPRN

DFE NO.
-

PROJECT TITLE
MANCHESTER CHRISTMAS MARKETS 2022

DRAWING TITLE
CATHEDRAL GARDENS PROPOSED LAYOUT PLAN

| JOB NO. | DATE | REV |
|---|---|---|
| OT45357 | OCTOBER 2022 | |

| SCALE | AUTHOR | CHECKED BY | APPROVED BY |
|---|---|---|---|
| 1:200@A1 | JK | JK | CR/SG |

DRAWING NO.
OT45357-MCC-XX-DR-B-014

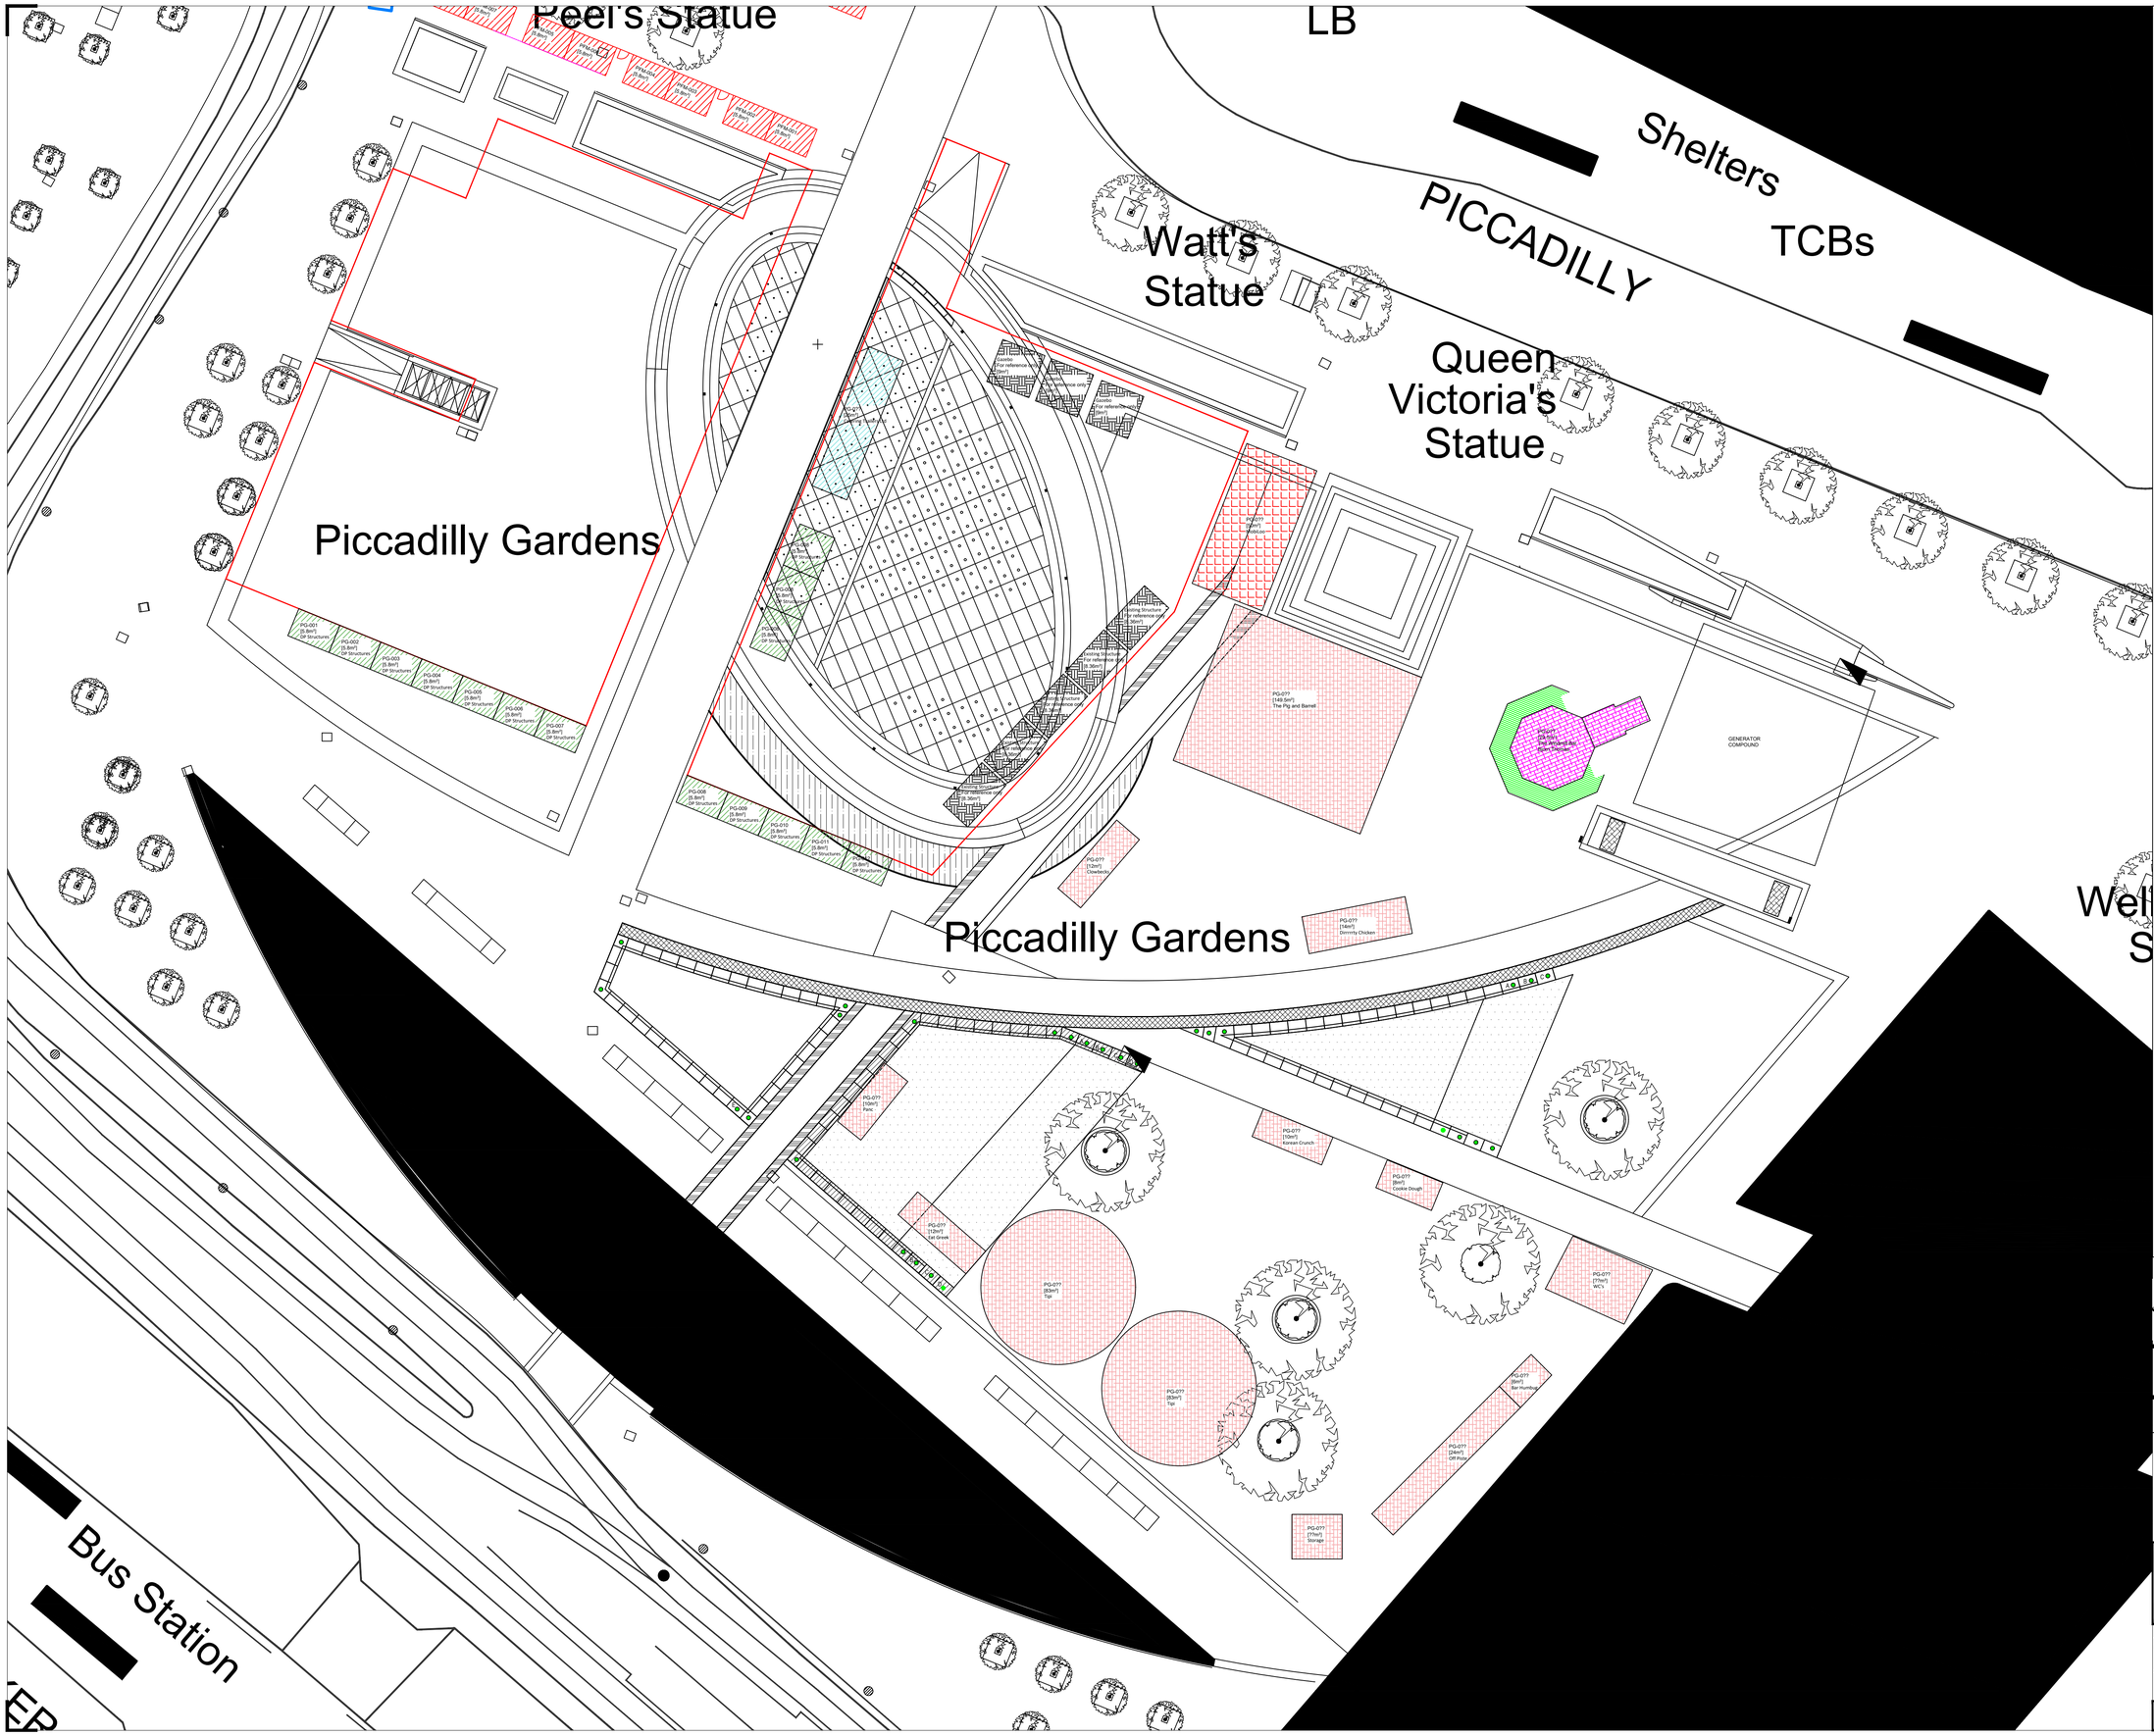


MANCHESTER CITY COUNCIL

**Capital Programmes Division**

Manchester City Council
PO Box 532, Town Hall
Manchester
M60 2LA

DRAWING STATUS: TARGET COST ISSUE

PROPERTY TITLE

UPRN

DFE NO.
-

PROJECT TITLE
MANCHESTER CHRISTMAS MARKETS 2022

DRAWING TITLE
PICCADILLY GARDENS PROPOSED LAYOUT PLAN

| JOB NO. | DATE | REV |
|---|---|---|
| OT45357 | OCTOBER 2022 | |

| SCALE | AUTHOR | CHECKED BY | APPROVED BY |
|---|---|---|---|
| 1:200@A1 | JK | JK | CR/SG |

DRAWING NO.
OT45357-MCC-XX-DR-B-015